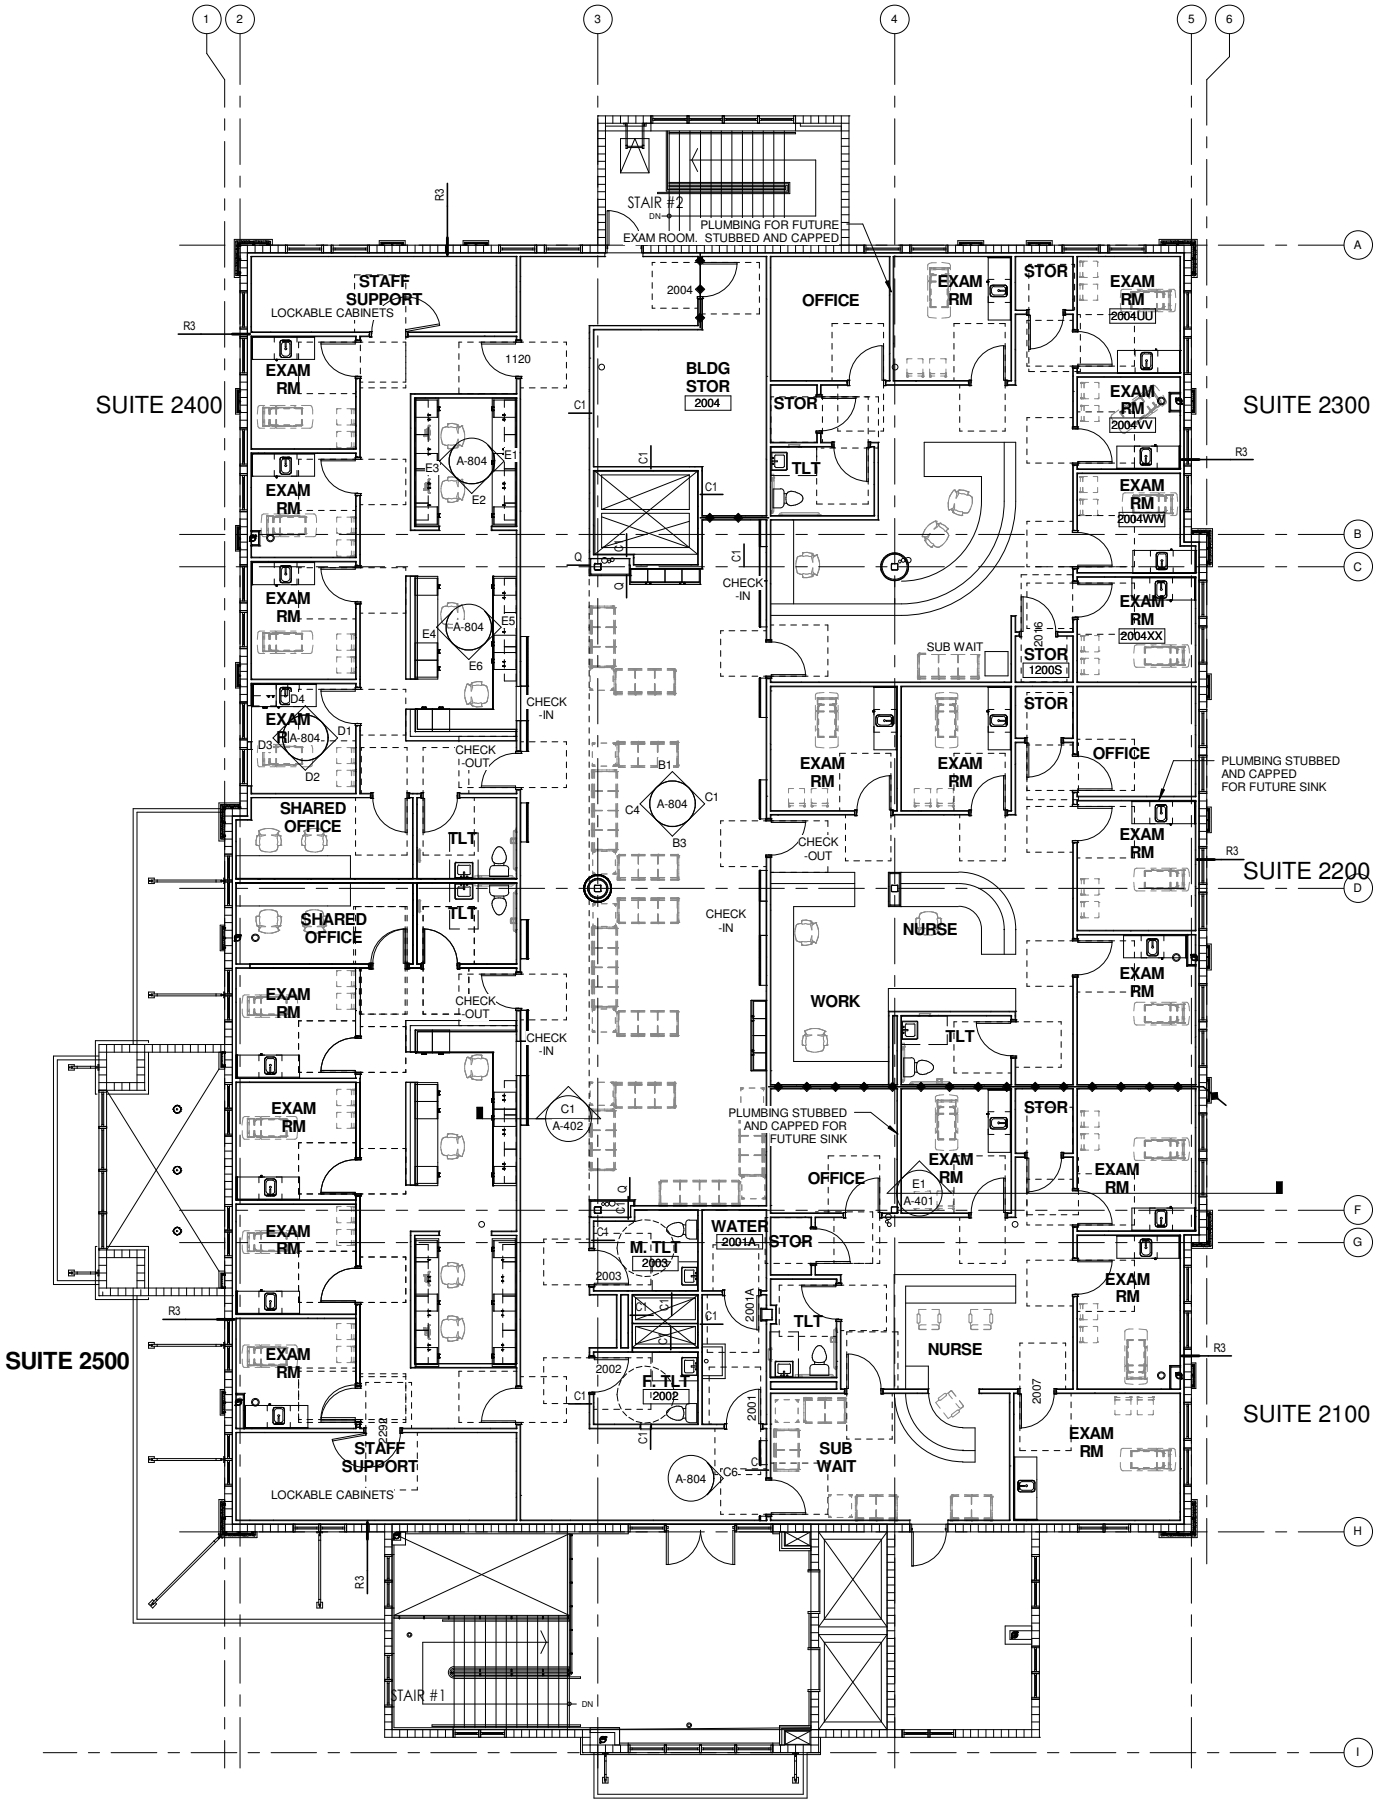
STAIR #2
PLUMBING FOR FUTURE EXAM ROOM. STUBBED AND CAPPED
STAFF SUPPORT
LOCKABLE CABINETS
EXAM RM
SUITE 2400
BLDG STOR
2004
OFFICE
STOR
TLT
EXAM RM
2004UU
EXAM RM
2004VV
EXAM RM
2004WW
EXAM RM
2004XX
SUITE 2300
CHECK -IN
SUB WAIT
STOR
1200S
SHARED OFFICE
CHECK -OUT
EXAM RM
OFFICE
PLUMBING STUBBED AND CAPPED FOR FUTURE SINK
SUITE 2200
NURSE
WORK
PLUMBING STUBBED AND CAPPED FOR FUTURE SINK
WATER
2001A
M. TLT
2003
F. TLT
2002
2001
SUITE 2500
SUITE 2100
STAIR #1